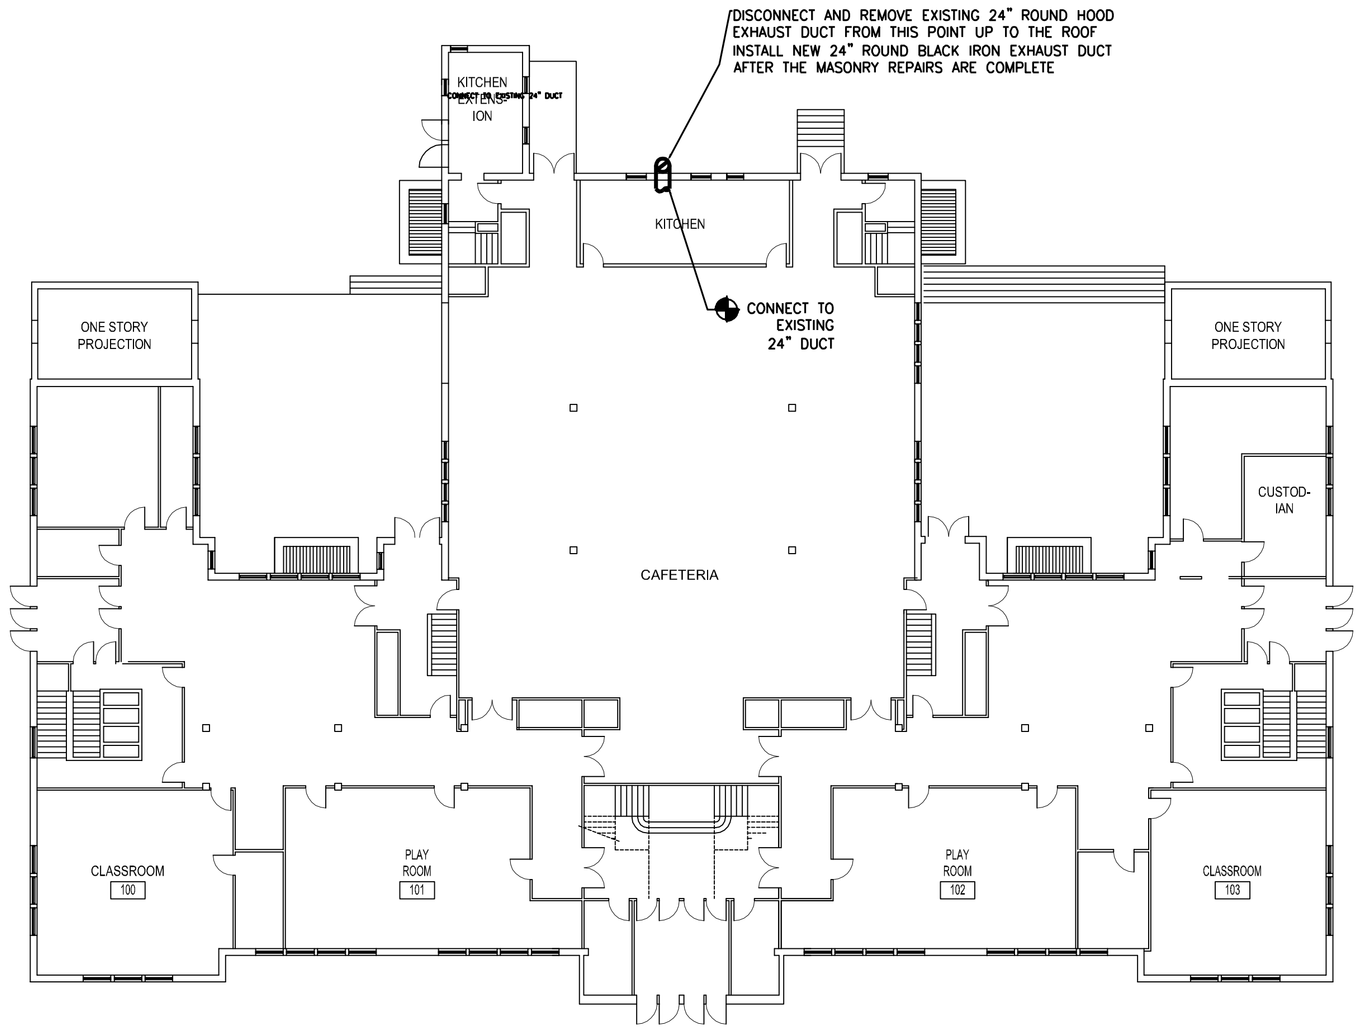

2 FIRST FLOOR PLAN

A101 SCALE: 1/16" = 1'-0"

0 8' 16' 32'

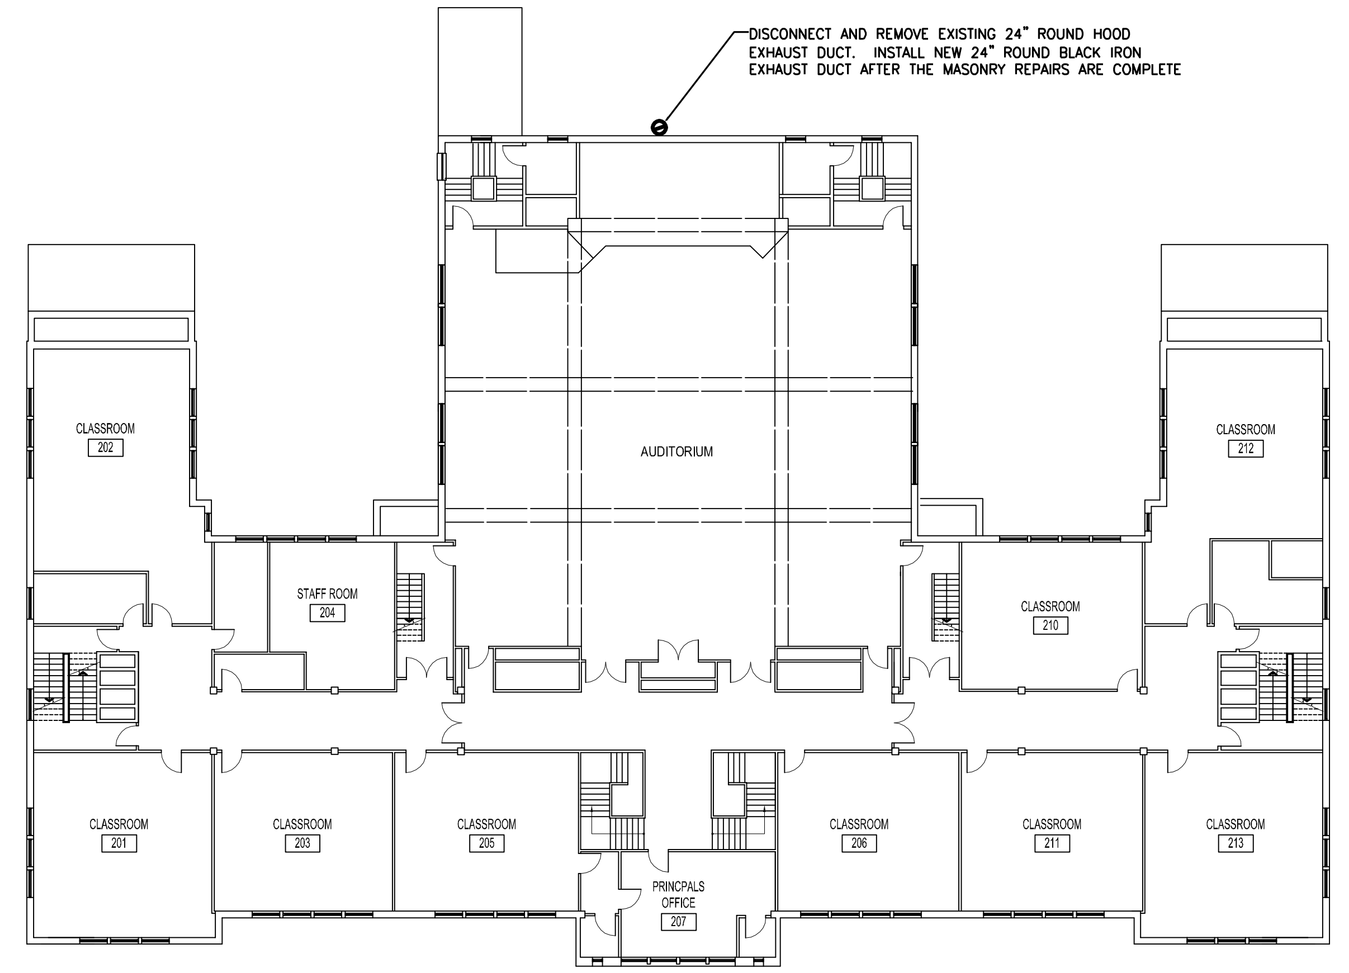

3 SECOND FLOOR PLAN

A101 SCALE: 1/16" = 1'-0"

0 8' 16' 32'

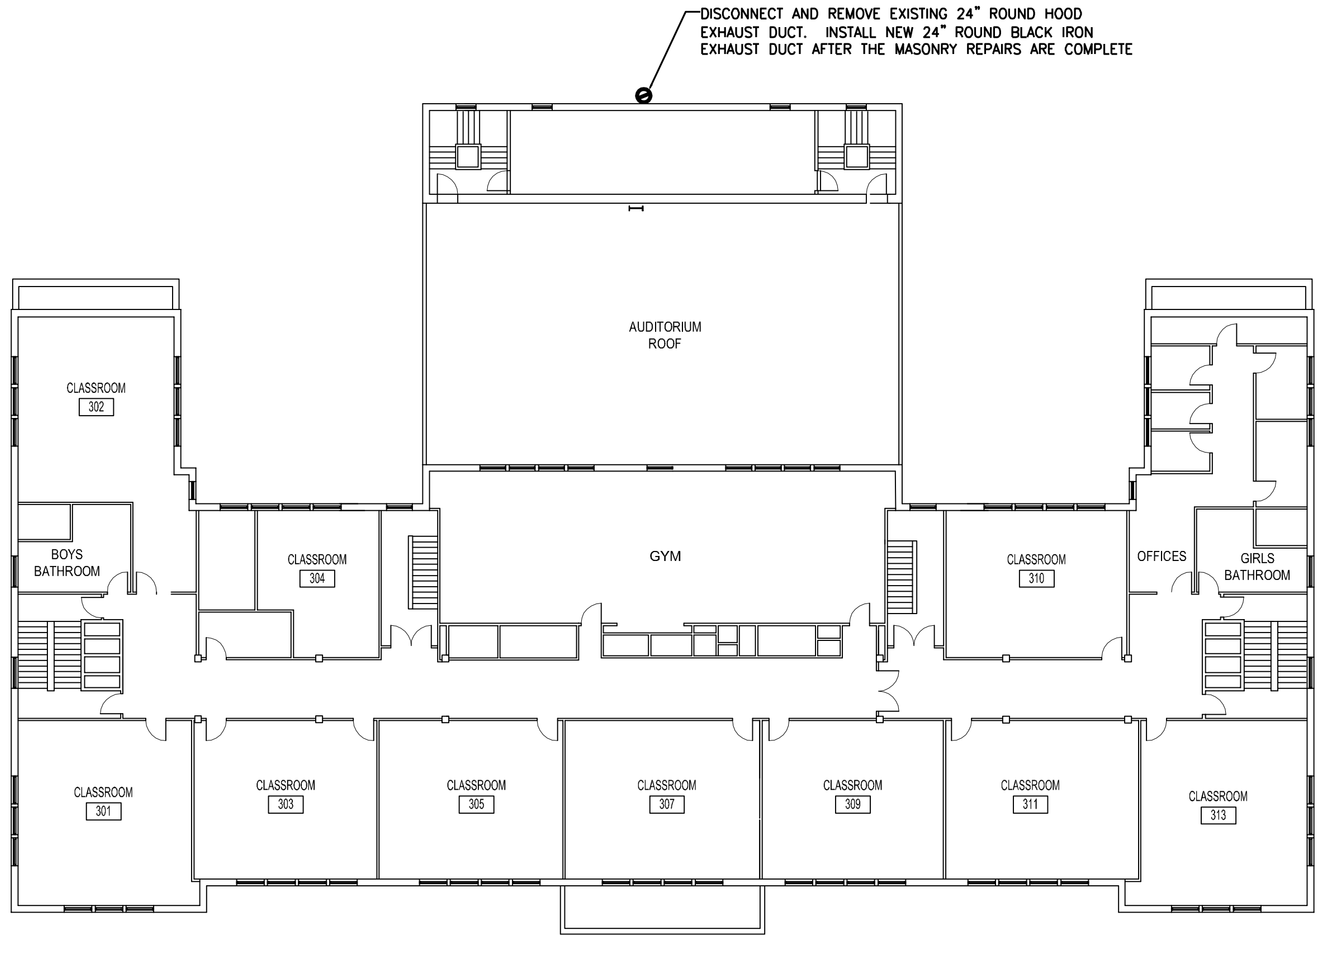

4 THIRD FLOOR PLAN

A101 SCALE: 1/16" = 1'-0"

0 8' 16' 32'

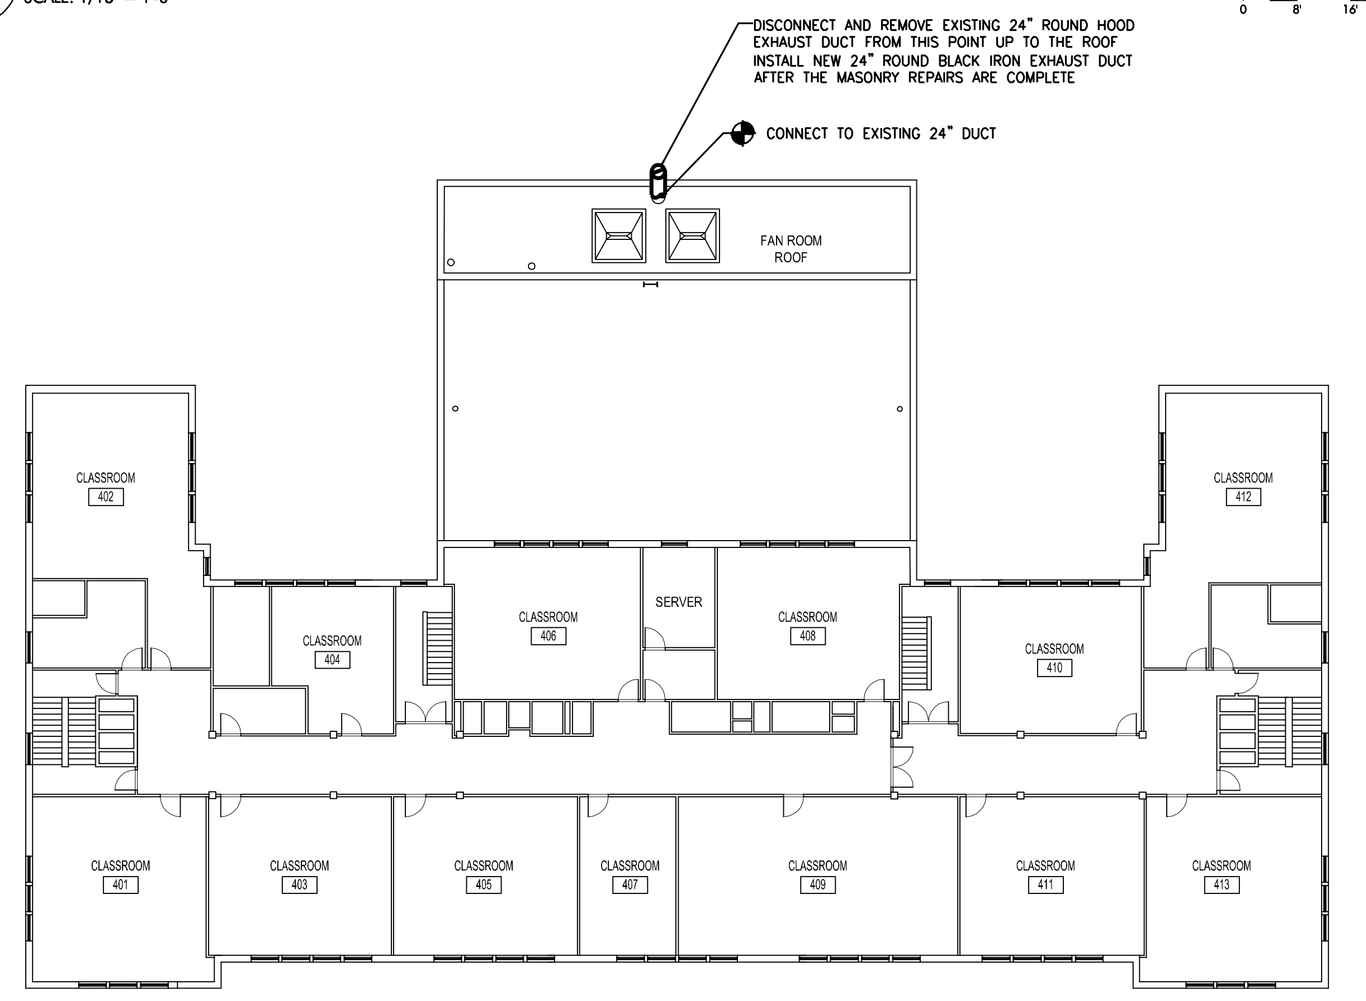

4 FOURTH FLOOR PLAN

A101 SCALE: 1/16" = 1'-0"

0 8' 16' 32'

FLOOR PLANS ARE FOR REFERENCE ONLY

100% QC SUBMISSION

© 2008 Goshow Architects LLP

FILE NAME: H101.dwg PLOT DATE: Dec 26, 2008 - 2:51pm

NEW YORK CITY SCHOOL CONSTRUCTION AUTHORITY

Sharon L. Greenberger, MCP, President and CEO

Board of Trustees

Chancellor Joel I. Klein, Chairman
Stanley E. Grayson, Trustee
Lilliam Barrois-Paoli, Trustee

Architecture & Engineering

E. Bruce Barrett, R.A., Vice President
Elan R. Abneri, P.E., Director of Design Studio 1
Stanley Dahir, Director of Design Studio 2
Maria A. Gomez, P.E., Director of Design Studio 3
George D. Roussey, P.E., Director of Technical Standards & Support Studio
Beatriz Castano, Director of Operations Support

GoshowArchitects
36 West 25th Street, 16 Fl / New York, NY 10010
P 212.242.3735 / F 212.242.7460

LAWLESS & MANGIONE
ARCHITECTS & ENGINEERS
480 NORTH BROADWAY YONKERS N.Y. 10701
(914) 423-8844 (212) 475-0870
FAX (914) 423-8981

WSP CANTOR SEINUK
STRUCTURAL ENGINEERS
228 EAST 45TH STREET NEW YORK, NEW YORK 10017
TEL. 212-687-9888 FAX. 646-487-5501 WWW.CANTORSEINUK.COM

No.	Revision	Date

Key Plan:

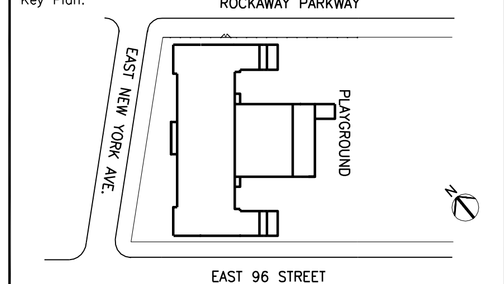

Block #: 2345 Lot #: 1

SCA Design Manager	S CROCIATA
Project Architect:	S OSHUNRINDE
Designed by:	R HIGGINS
Drawn by:	T CULLEY, S GRISWOLD
Checked by:	R HIGGINS
GA Project No.:	200817.00

Design No.: D# 012259 Facility Code: K 189 Date: 12 / 29/ 2008

Project: P.S. 189 LINCOLN TERRACE PARPAPETS, EXTERIOR MASONRY

Address: 1100 EAST NEW YORK AVE BROOKLYN, NY 11212

Drawing Title: MECHANICAL- FIRST, SECOND, THIRD, & FOURTH FLOOR PLANS

Drawing No.: H101

Sheets in Contract: 17 of 18